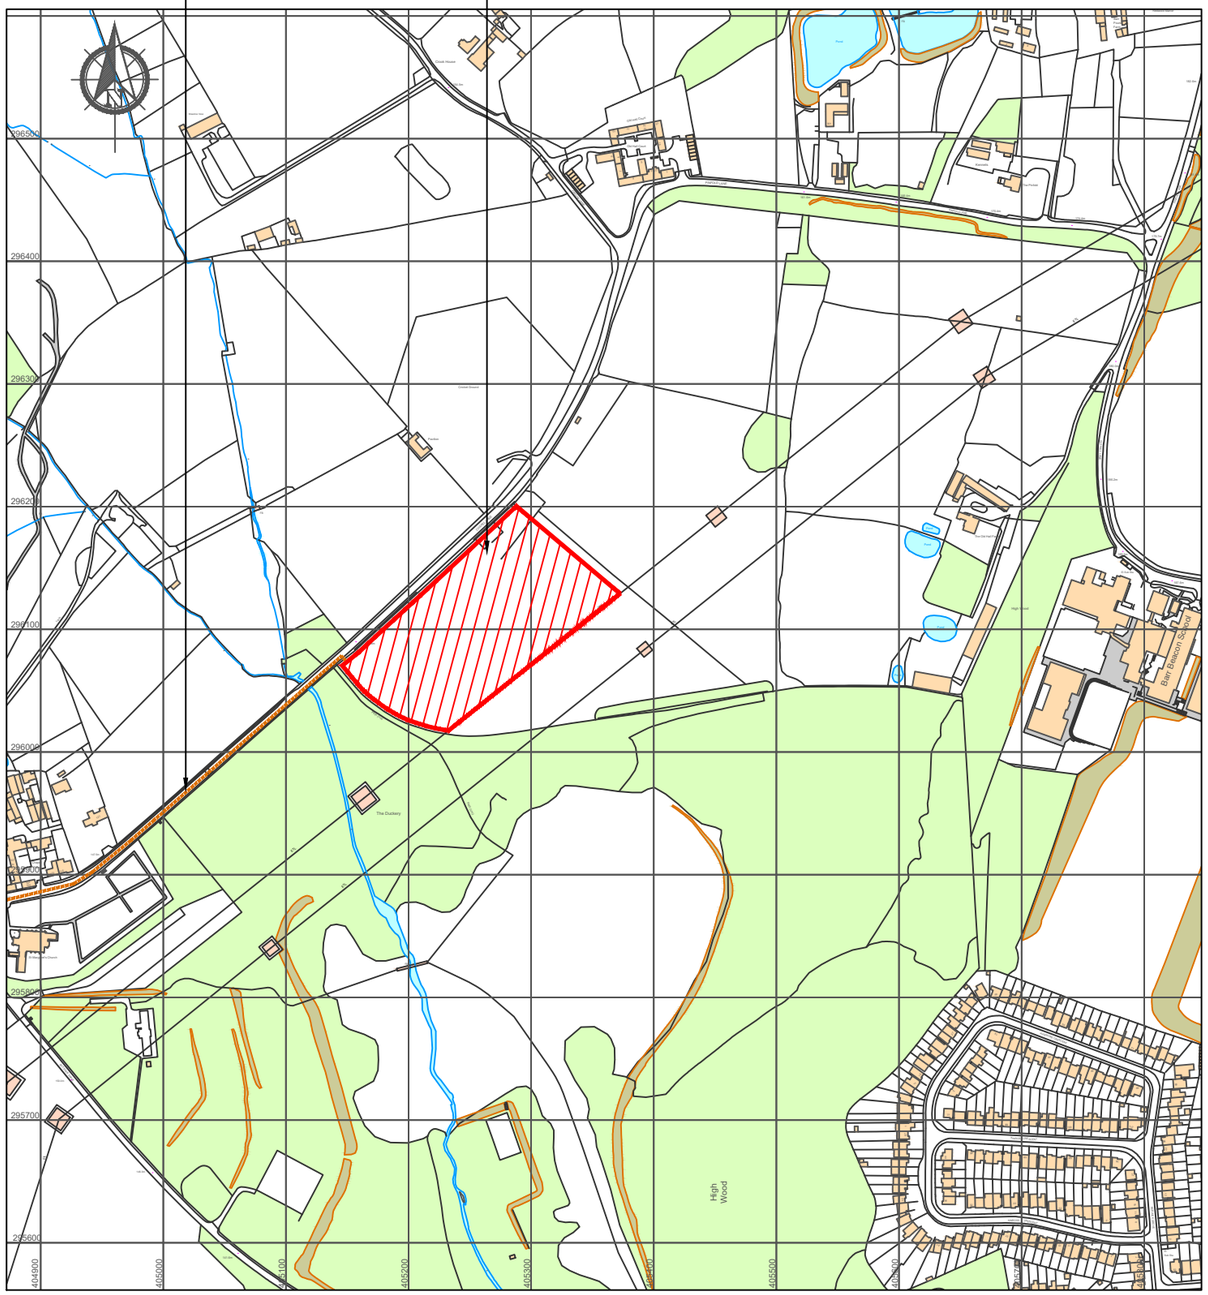

LOCATION PLAN
SCALE 1:5000

Ordnance Survey, (c) Crown Copyright 2021. All rights reserved. Licence number 100022432

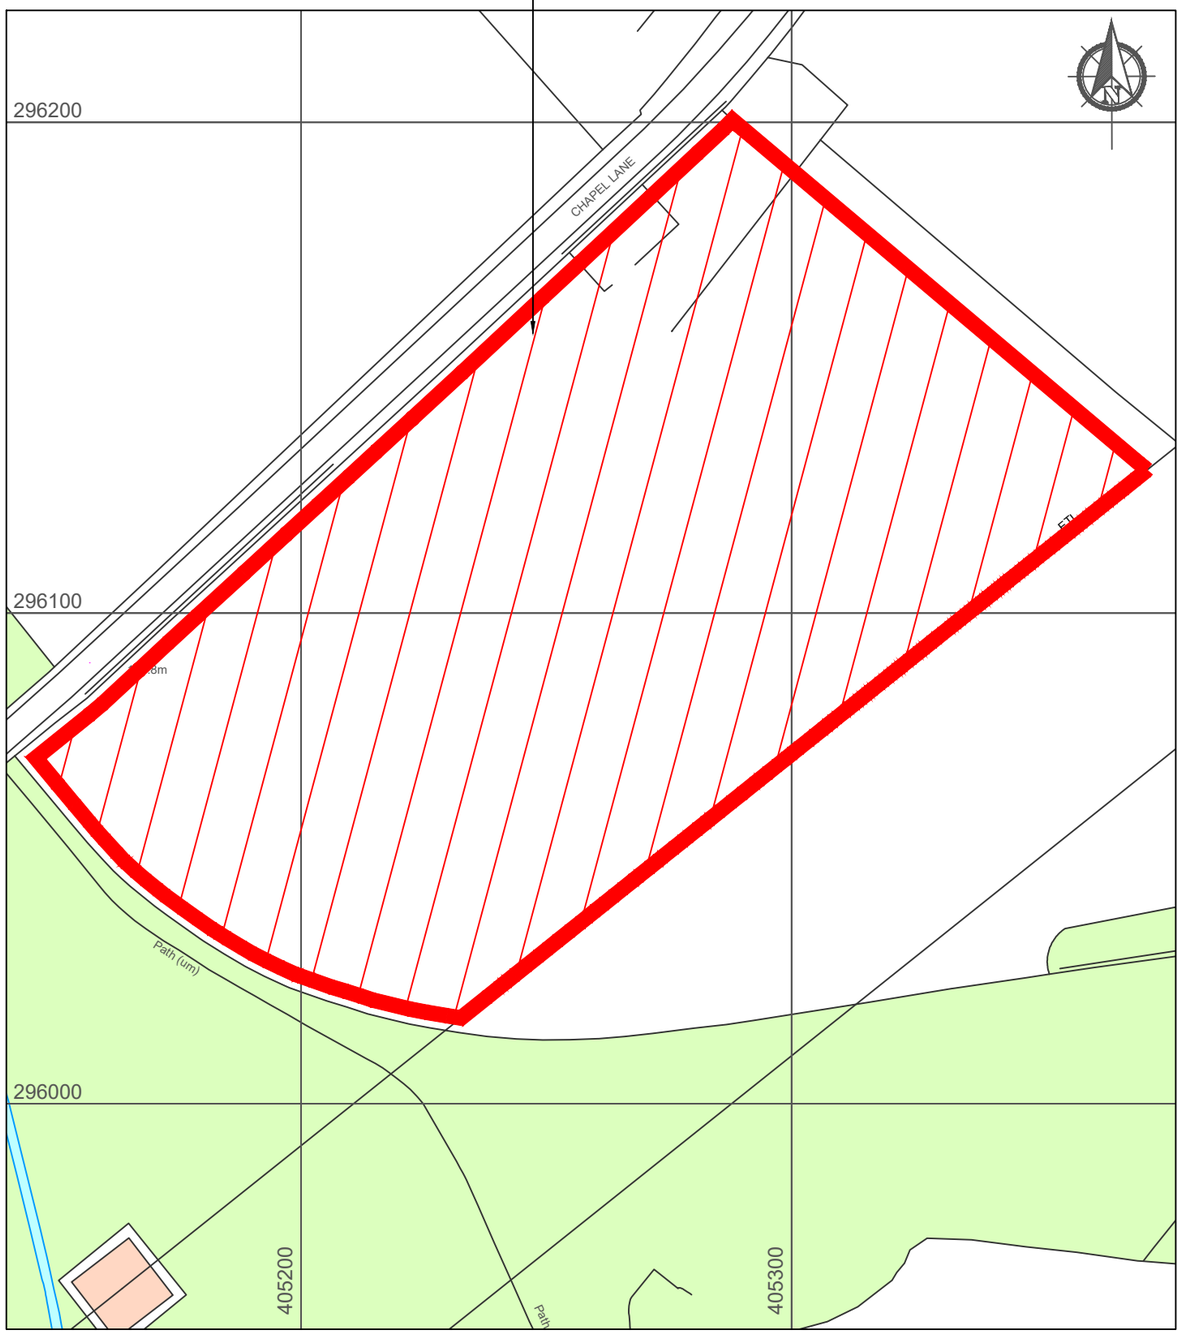

BLOCK PLAN
SCALE 1:1250

Installer Details

Anesco Ltd.
The Green,
Easter Park,
Benyon Road,
Reading,
RG7 2PQ
Tel: 0845 894 4444

Comments

KEY

Site Boundary

Access Route

Site Area: 4.87Acres/1.97ha

GRID REFERENCE: SP 05198 96085

Revision	Description	Revised By	Approved By	Date
A	Issued for comment	PJB		08/09/2021

Scale	Drawn By	Checked By	Signed by PM	Date Checked	Page	Sheet
As Shown @A3	PJB				1 of 1	A3

Installation Address

Land Off Chapel Lane,
Great Barr,
Walsall,
WS9 0QU

Project

CHAPEL LANE

Title

LOCATION & BLOCK PLAN

Drawing No.

C0002457_03

Rev.

A

Anesco™
AMAZING ENERGY